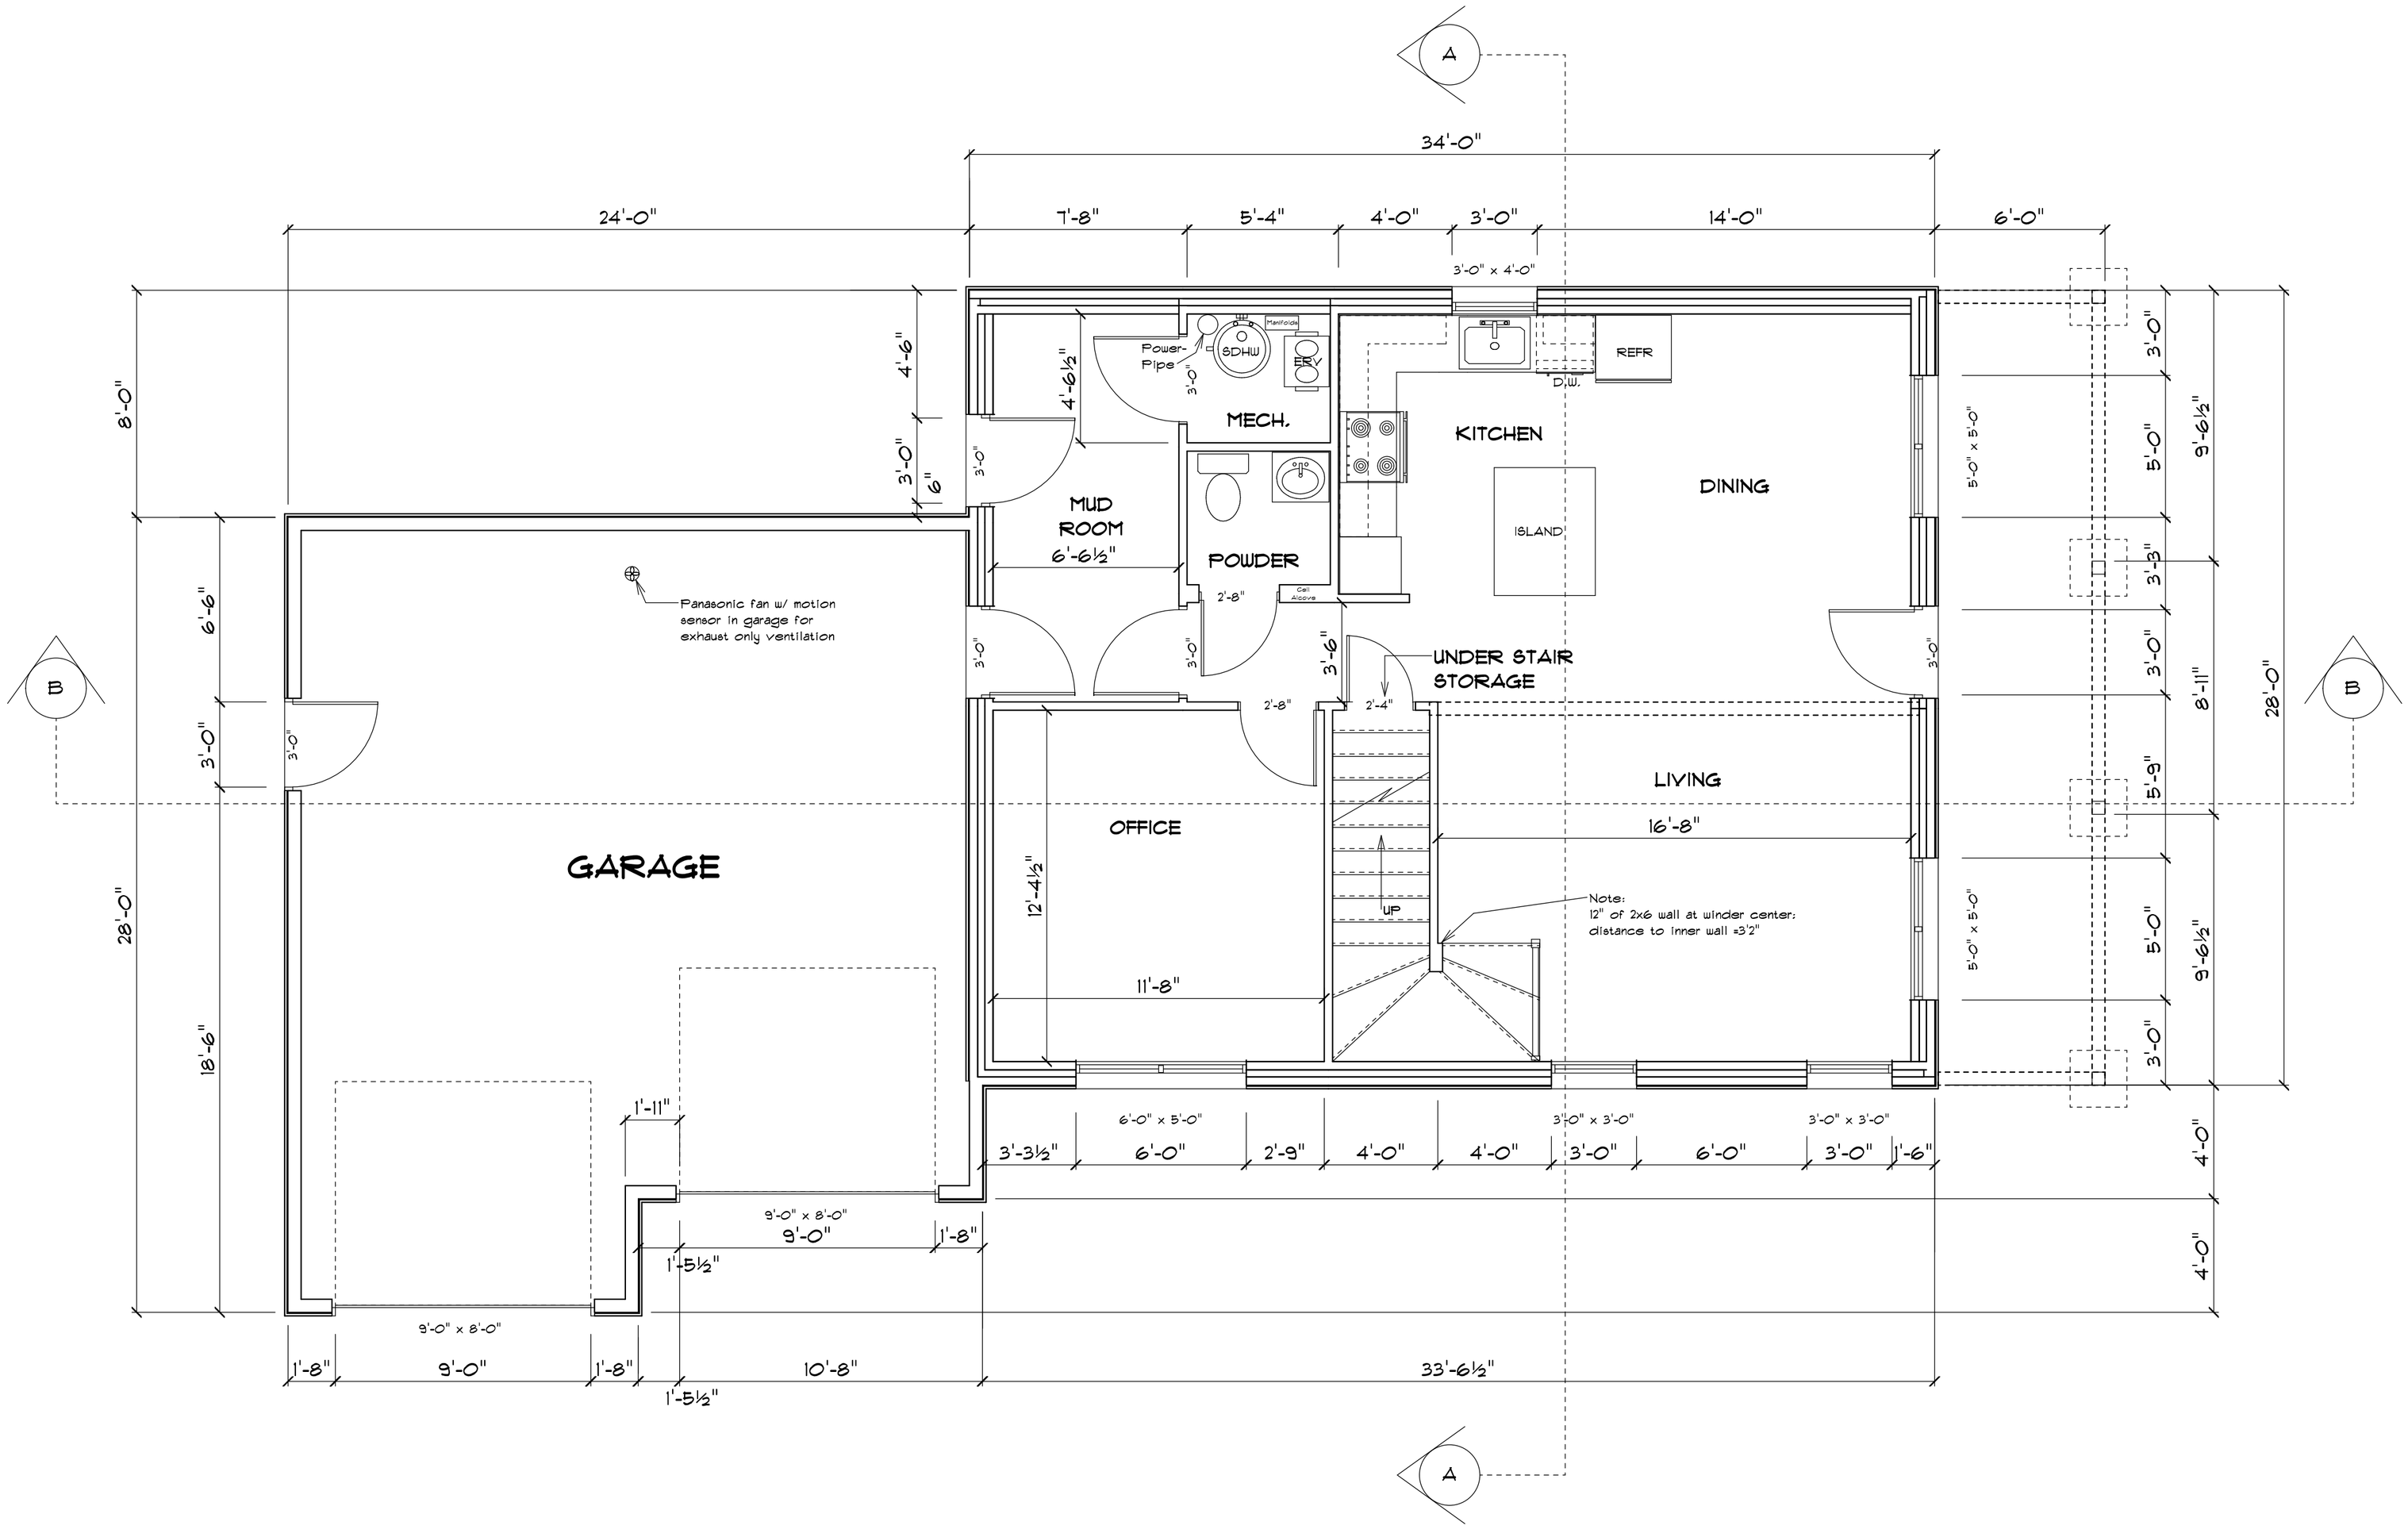

FIRST FLOOR

917 SQ. FT

1/4"=1'0"

SHEET 3 OF 7

BILTEK HOMES, INC.
DRAWN BY B.J.B.

A CUSTOM HOME FOR SARAH EVANS &